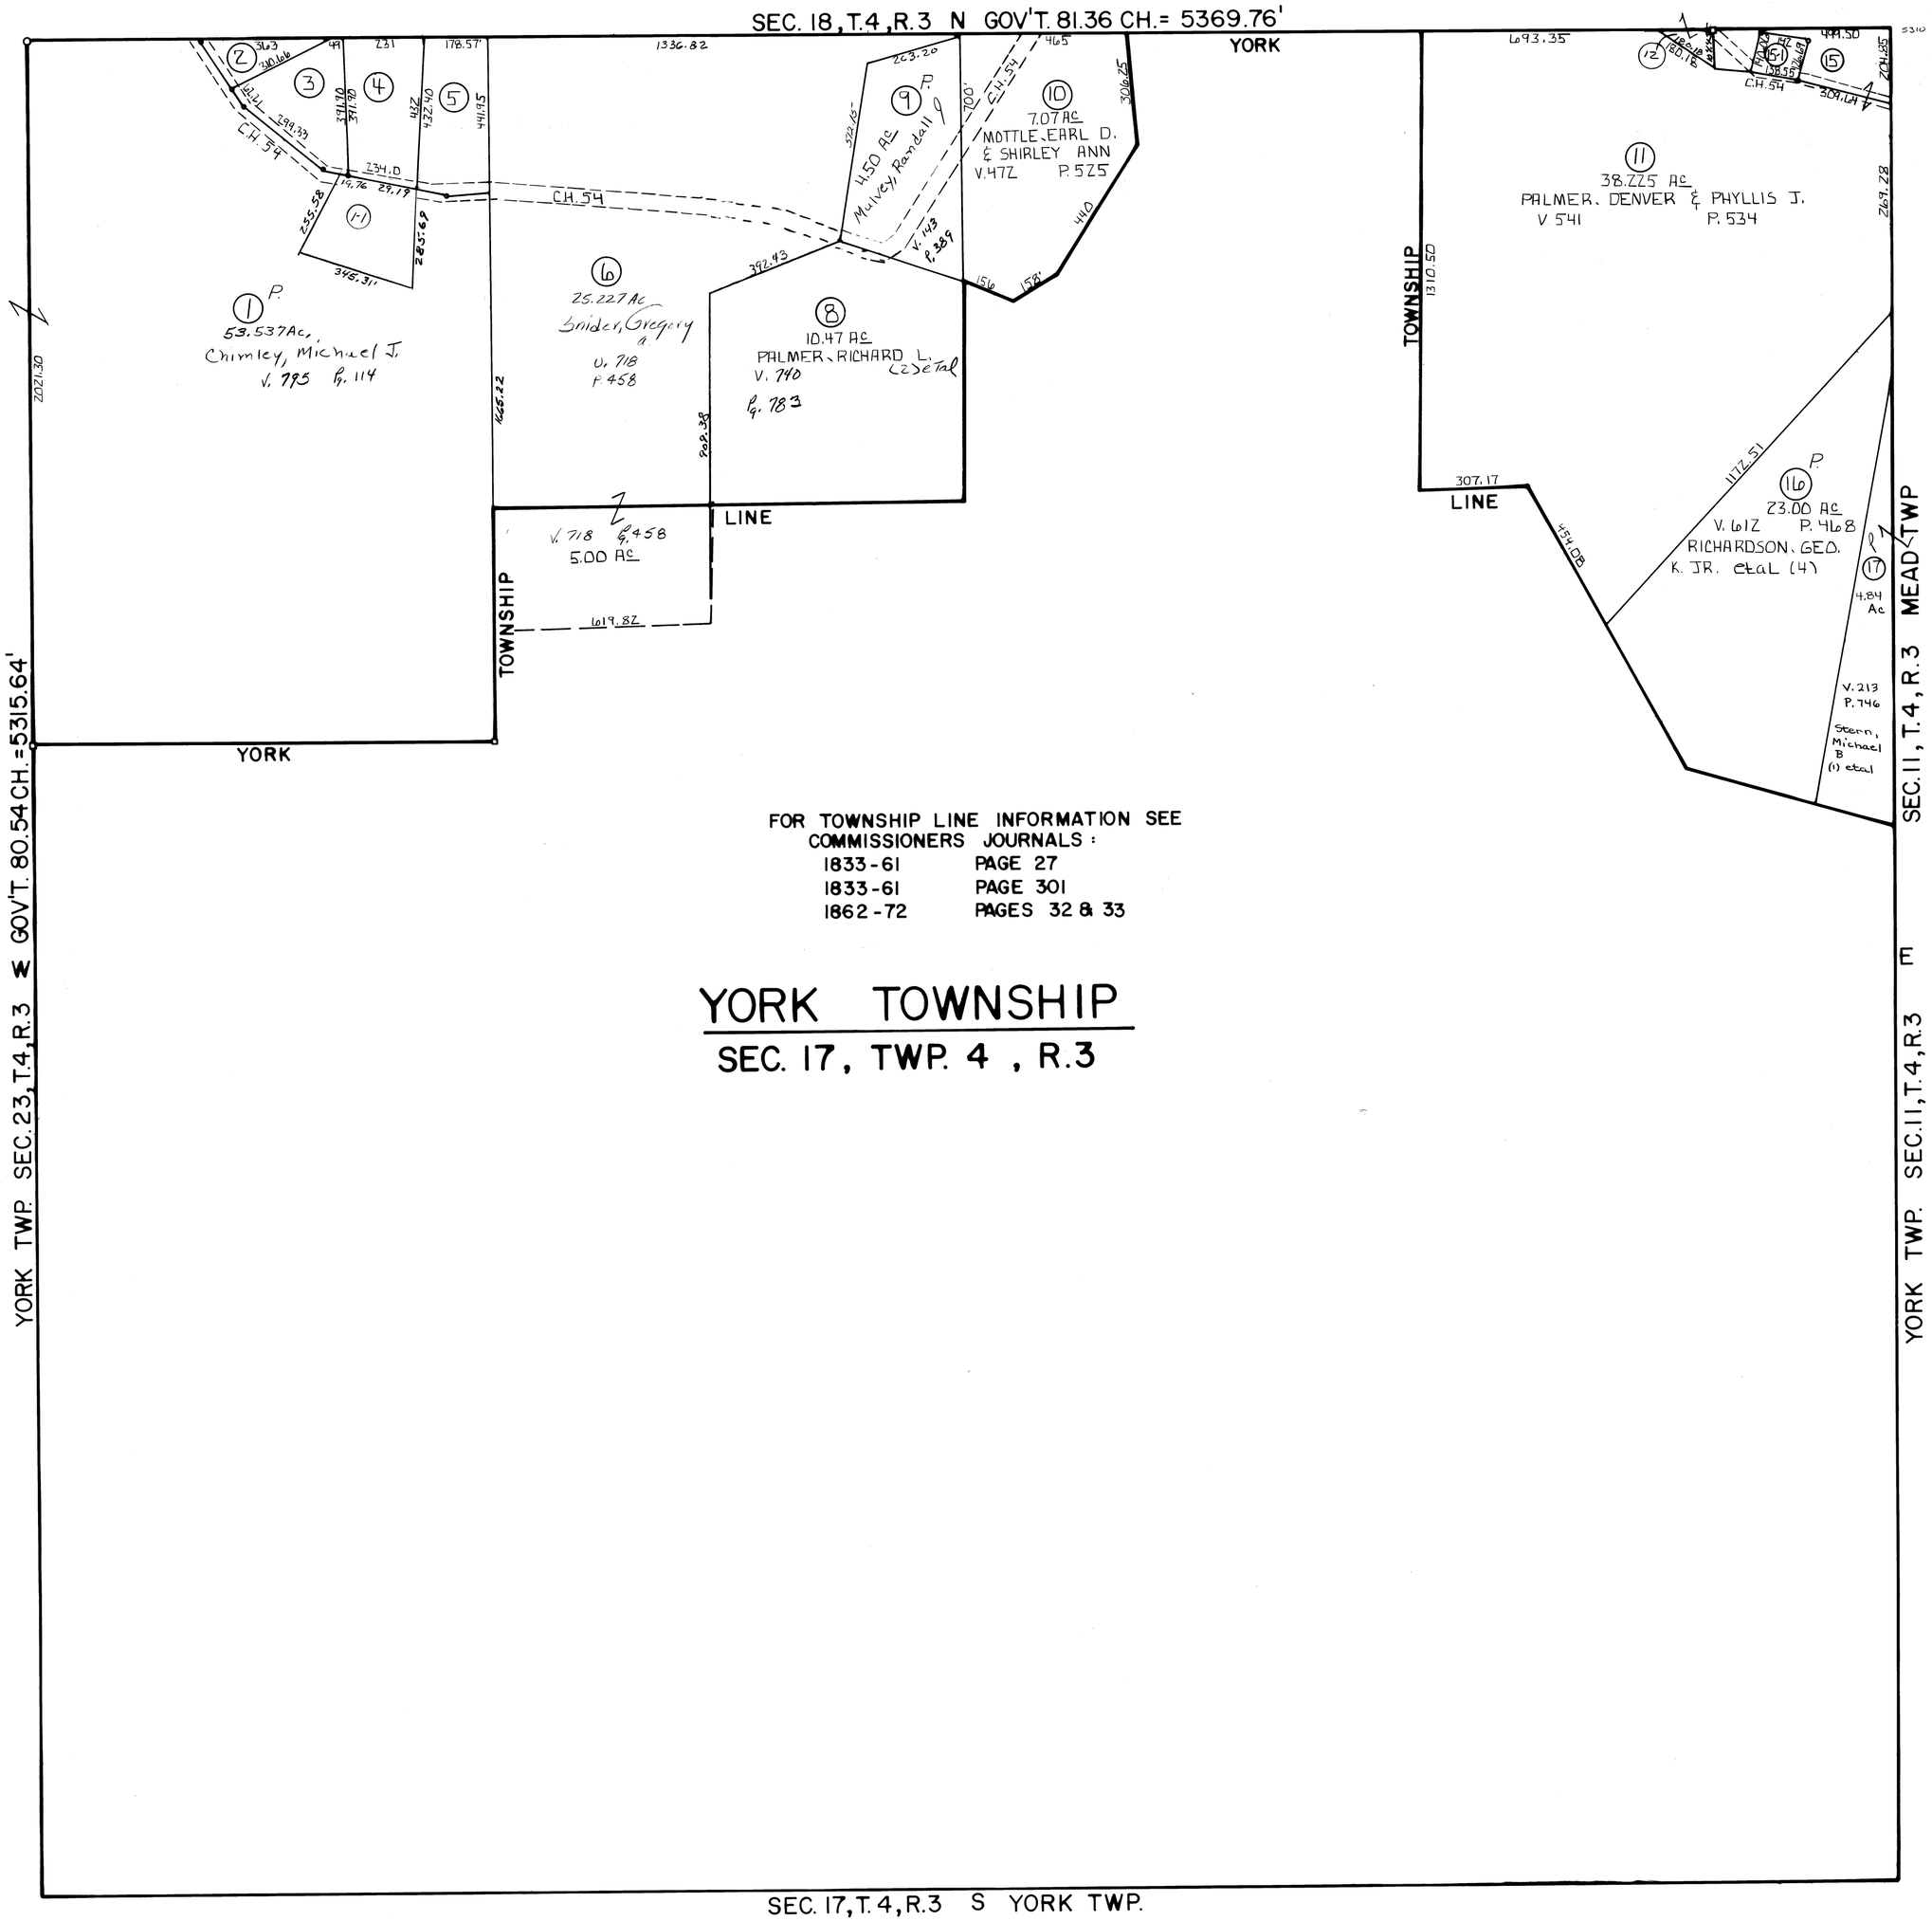

FOR TOWNSHIP LINE INFORMATION SEE
COMMISSIONERS JOURNALS:

1833-61	PAGE 27
1833-61	PAGE 301
1862-72	PAGES 32 & 33

YORK TOWNSHIP

SEC. 17, TWP. 4, R.3

MEAD

TOWNSHIP
BELMONT COUNTY, OHIO 1986

Sec. 17, T.4, R.3

SCALE IN FEET

0 100 200 400 600

FRED F. BENNETT, COUNTY ENGINEER

REVISED	1-2011			

NO.	NAME	VOL.	PG.	ACRES
2	Gallaher, Douglas & Tammy S	777	555	0.569
3	Do Do Do	777	555	1.80
4	Chimley, Michael J.	5	152	2.04
5	Persinger, Todd C.	741	395	1.933
7	MURAVSKY, ADOLPH JR.	634	338	1.36
12	Tigen, William E II & Melissa A.	180	253	0.209
15	PALMER, DENVER L. & PHYLLIS J.	541	534	1.273
15-1	OTT, David E & Glenda S.	747	607	0.429
1-1	Chimley, Michael J. & Judith D.	26	437	1.713

Tract No. 13 Elim
" " 14 Elim Comb w/#15
" " 7 " " w/#6