WHEELING
TOWNSHIP

BELMONT COUNTY, OHIO 1971

Sec. 1 T. 8, R. 4

SCALE 1" = 200'

FRED F BENNETT COUNTY ENGINEER

SCALE IN FEET

0 100 200 400 600

REVISED	2-2011				

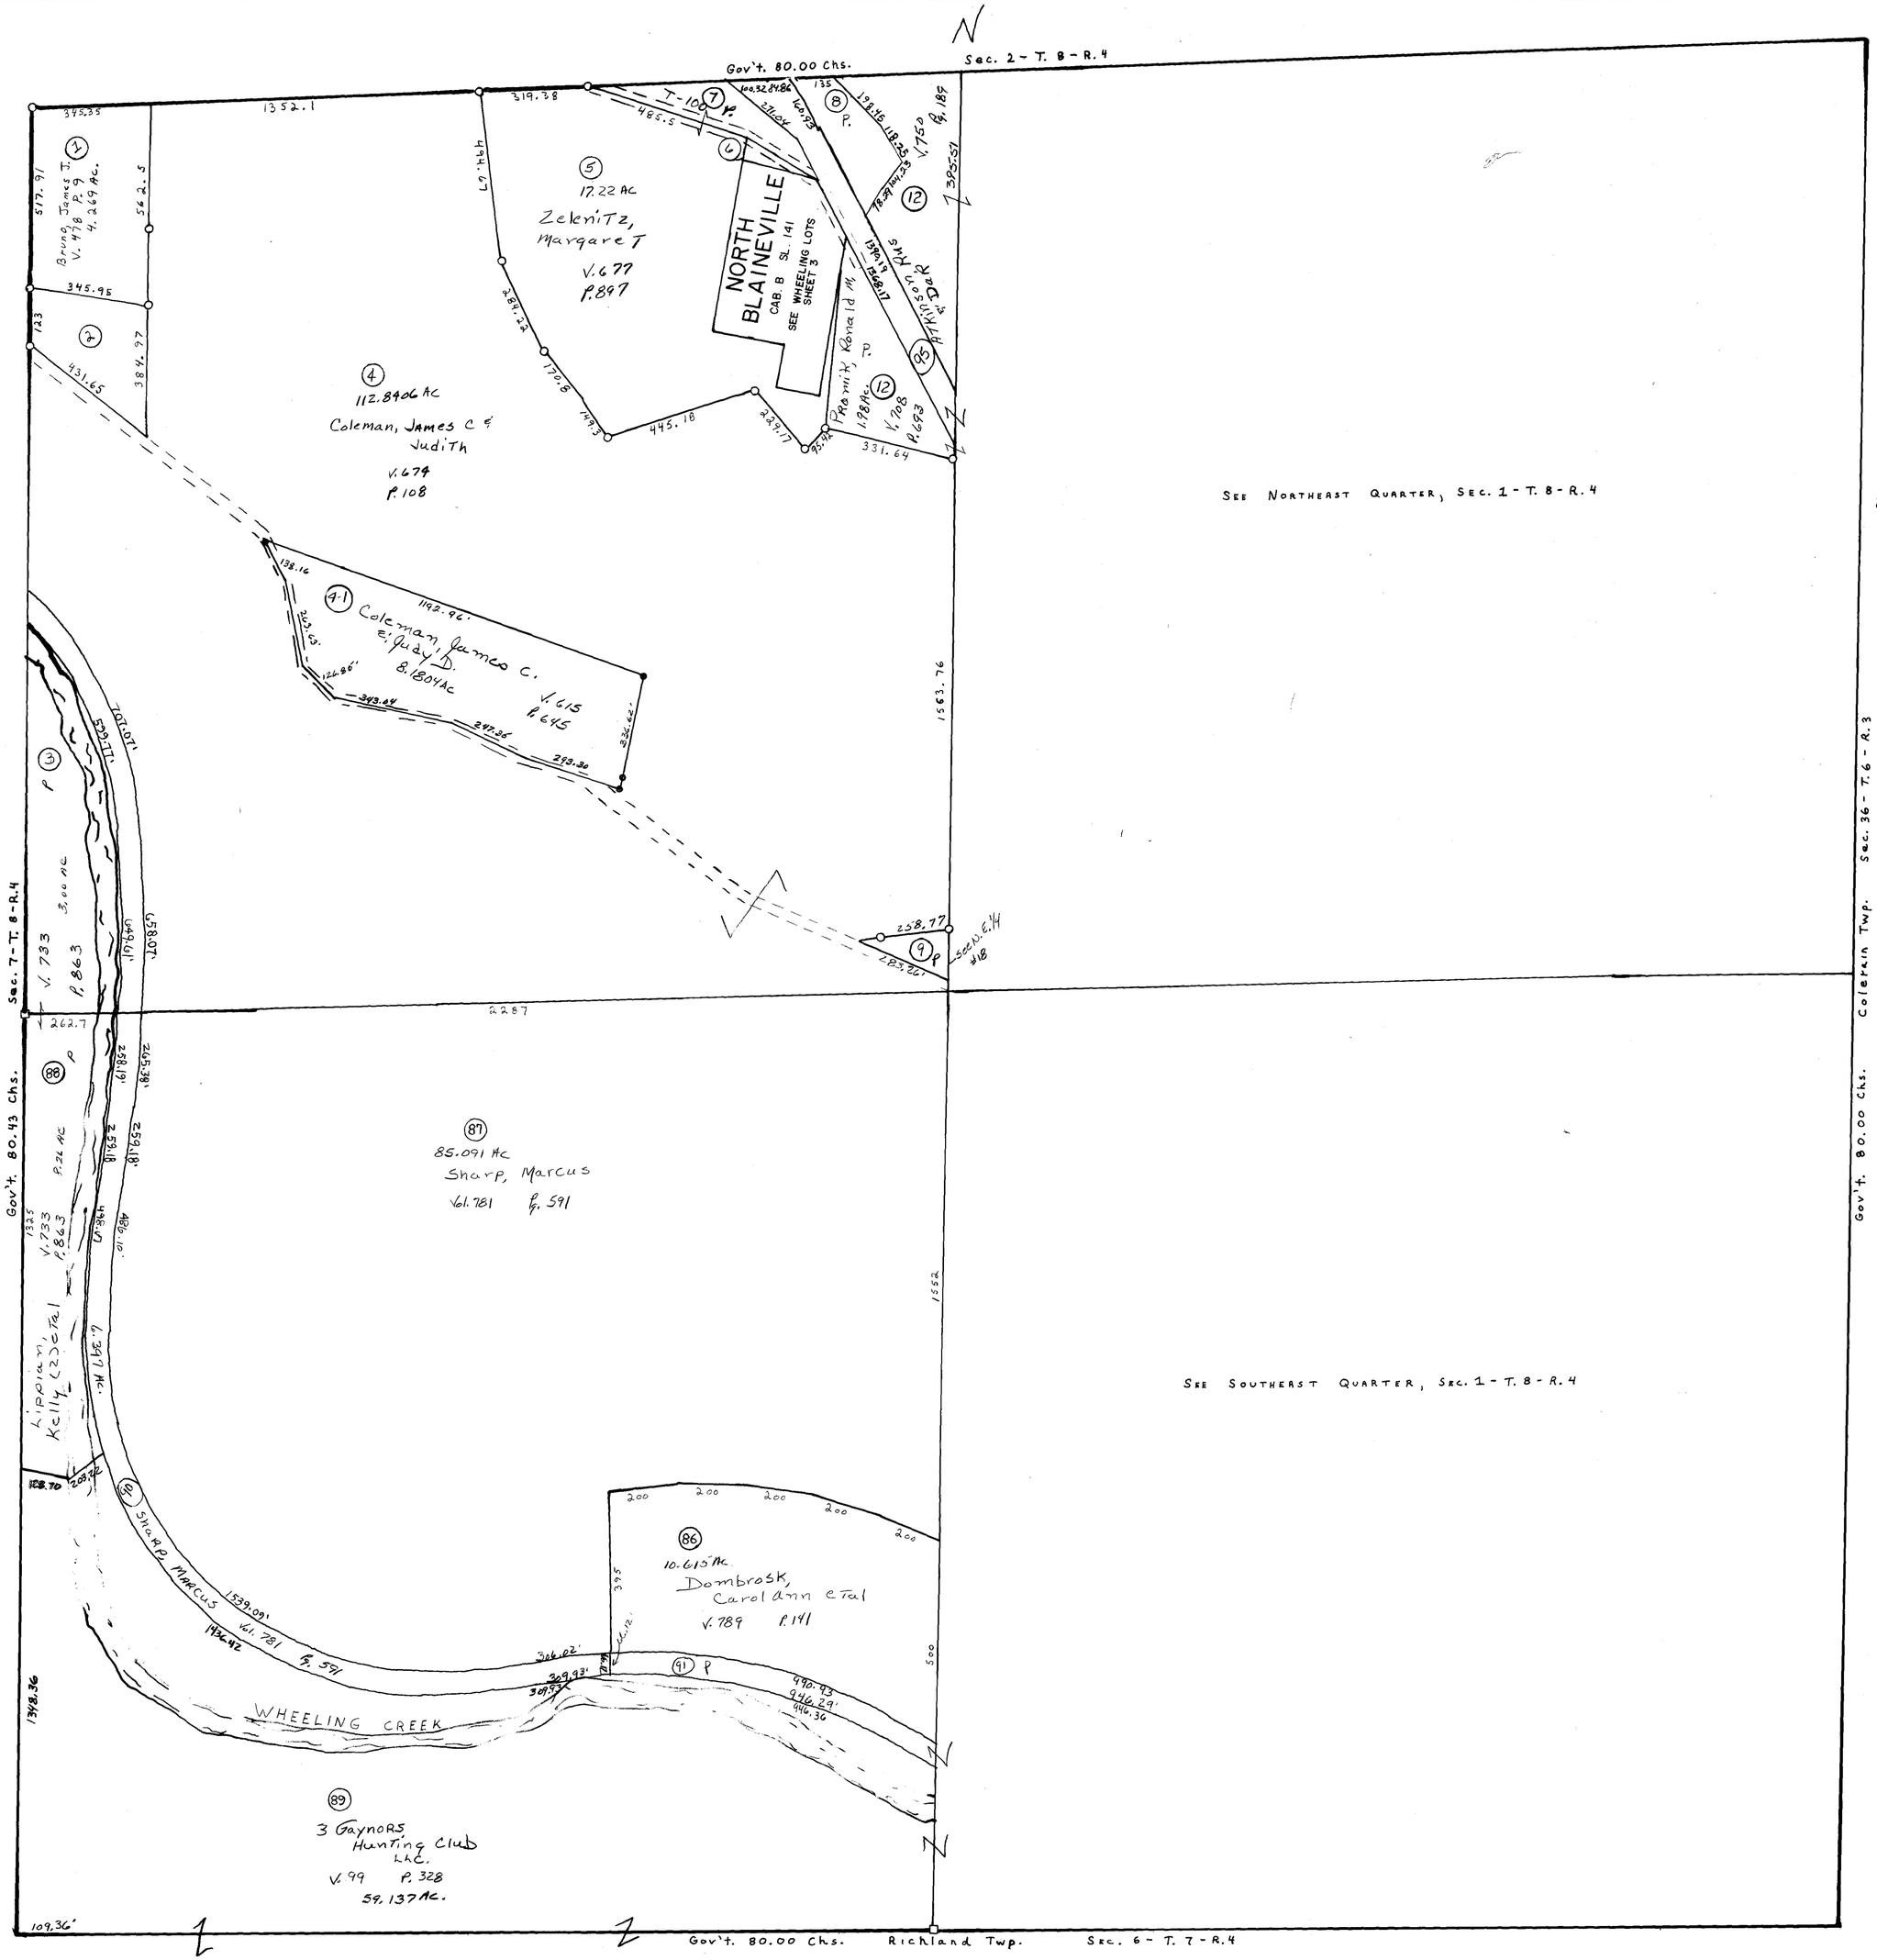

NO.	NAME	VOL.	PG.	ACRES
2	Entinger, Robert E & Beverly A.	726	513	2.00
7	Zelenitz, Margaret	677	897	.75
P 8	Coleman, James C. & Judith	674	108	1.25
P 6	Josefczyk, Marjorie M.	757	958	0.27
P 91	Dombrosk, Carol Ann (2) & Tal	50	379	7.9365
95	Atkinson, Ross & Darlene	2	500	2.5674

Tracts #85 & 84 Elim Comb w/ #89
Tract #9 Elim Comb w/ #18